Y=43500N

X=712050E

X=712100E

X=712150E

Y=43450N

Y=43400N

Y=43350N

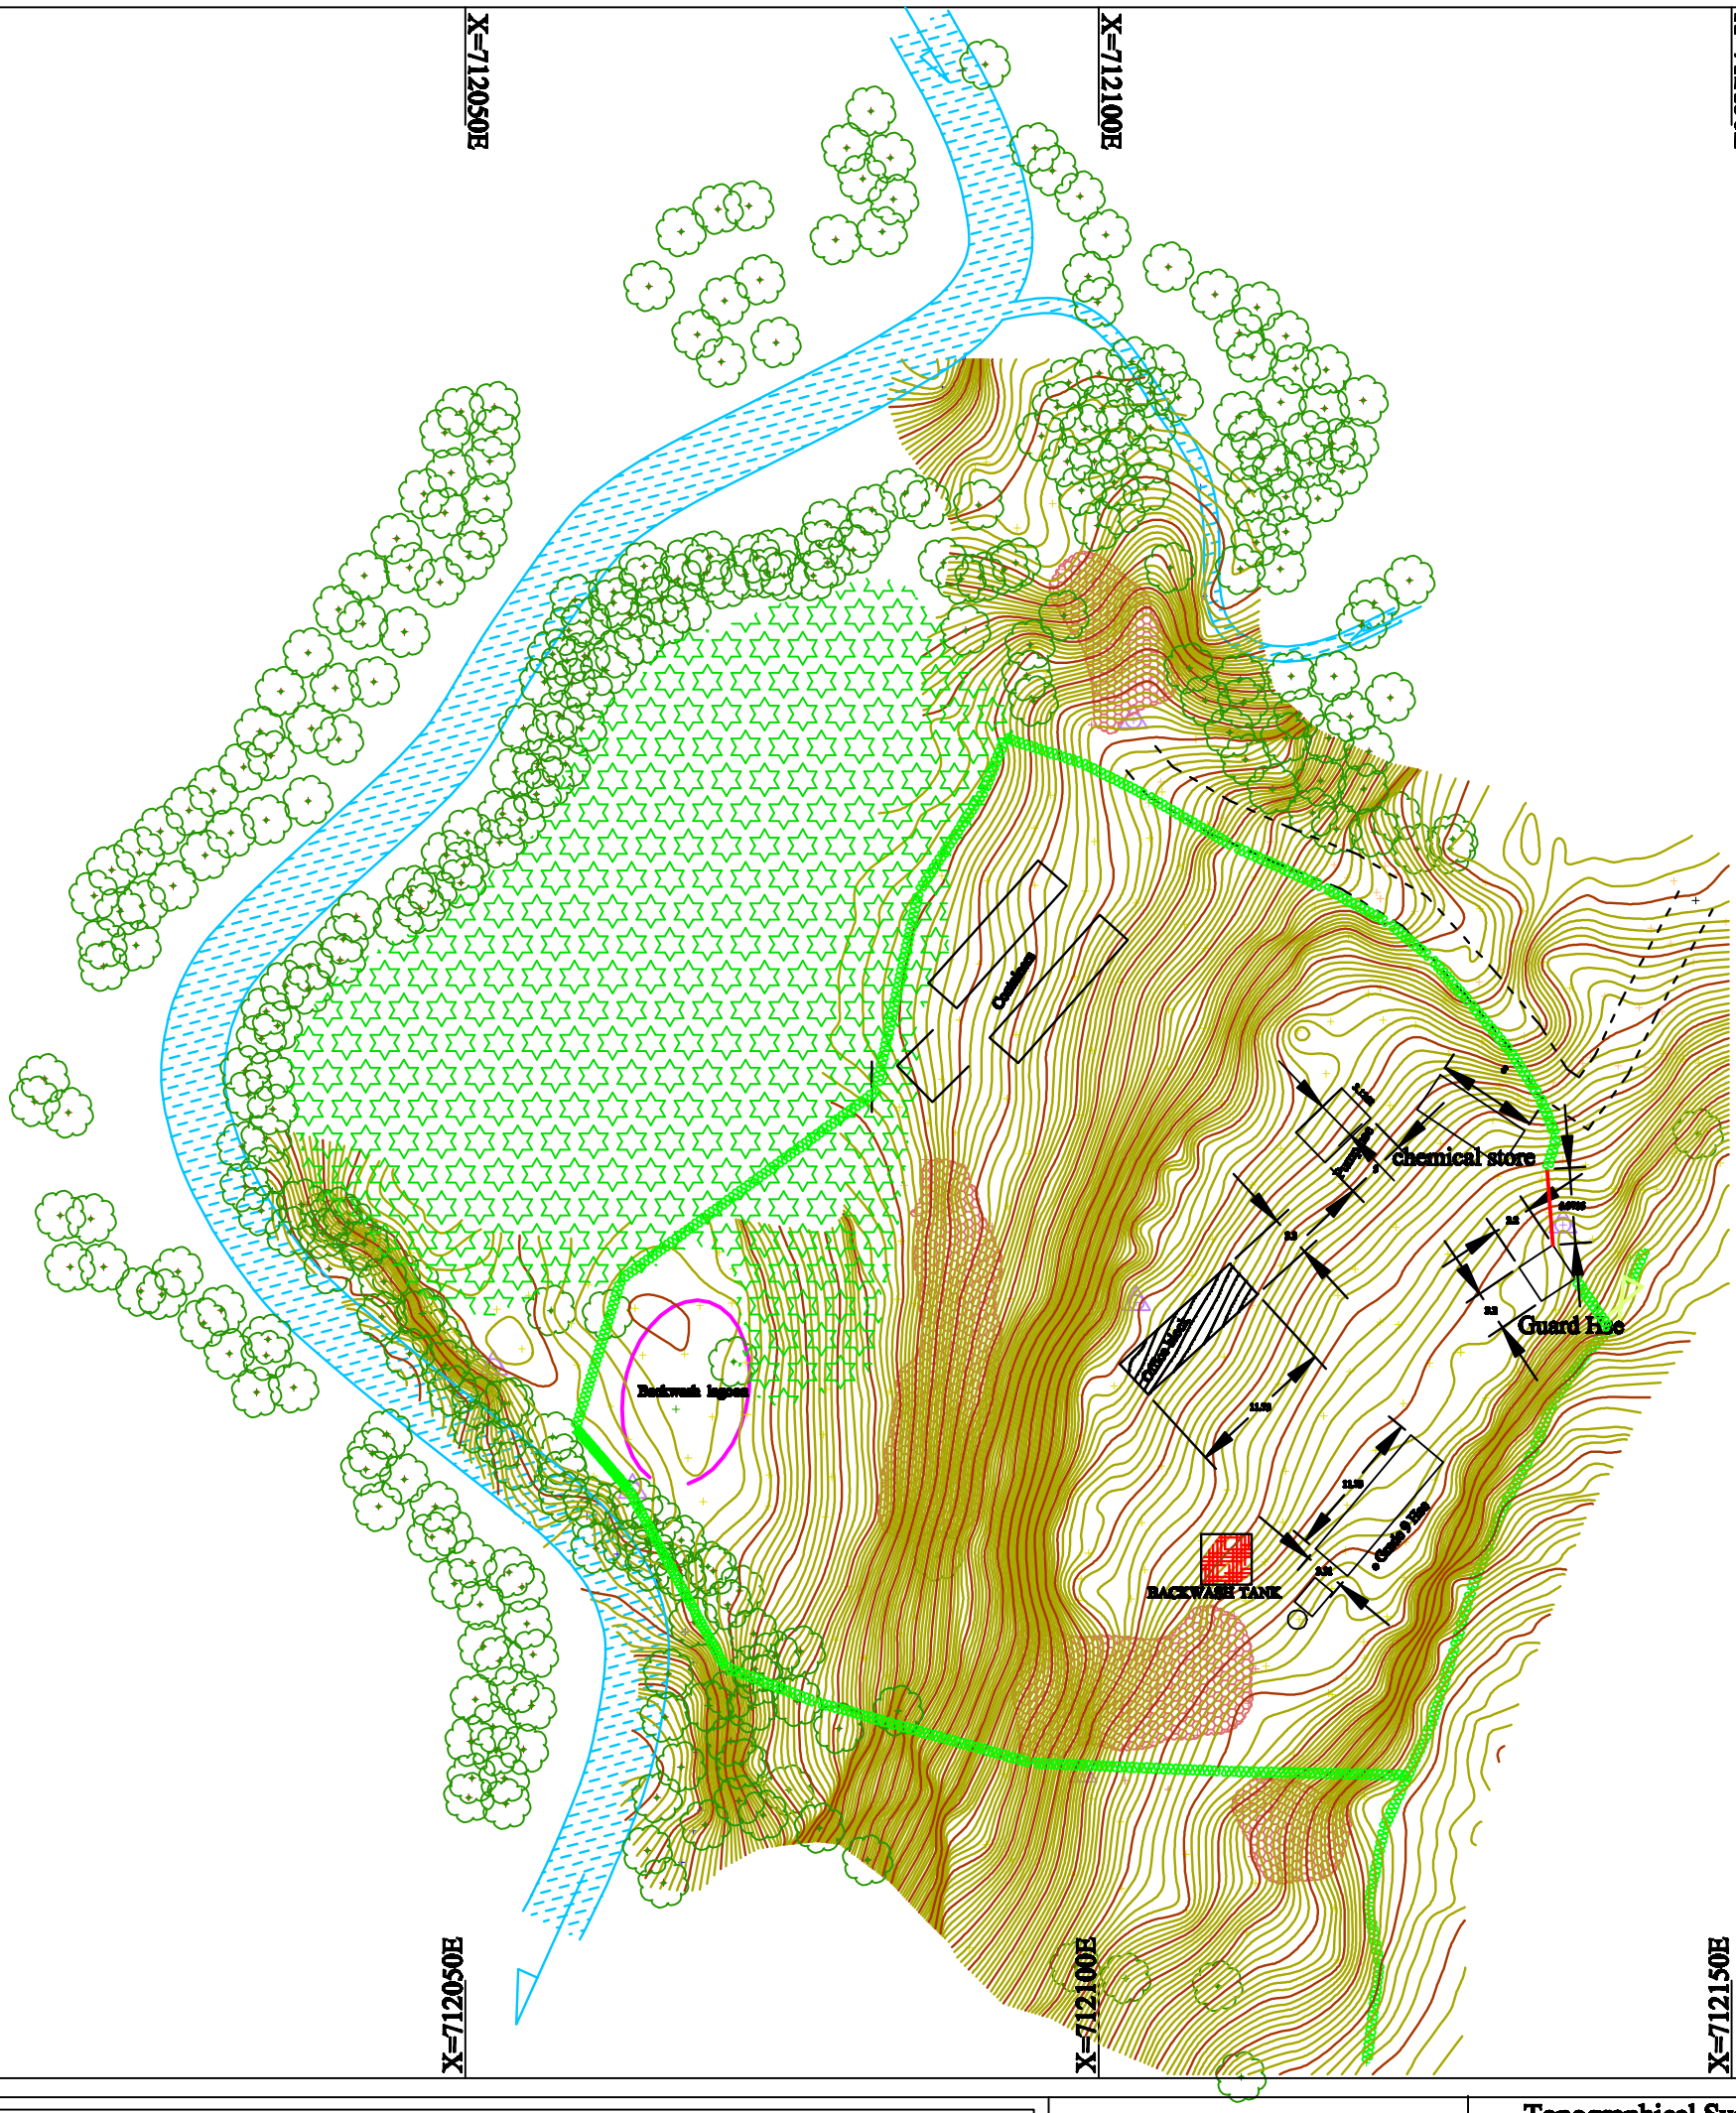

C:\Users\Stepa\Desktop\Ikolo\Kambiri\Kambi.jpg

CLIENT:

Ministry of Water, Environment & Natural Resources
P.O.Box 36 - 50100
Kakamega
Kenya

Topographical Survey for Proposed Nandamanywa water treatment plant & Sanitation Site

N

County Government of Kakamega

Scale: 1 : 500

5m 0 10 20 30 40 50m

Heights in Metres

.....	River / Stream
.....	Trees
.....	Sugar Plantation
.....	Rocks / Boulders
.....	Gate / Hedge
.....	Traverse Point
.....	Contours

UTM Co-ordinates
Datum ARC 1960
Zone 36N

Surveyed by:	S. Wasike
Drawn	Maloba J.
Date:	March 2020
Drawing No.	0001